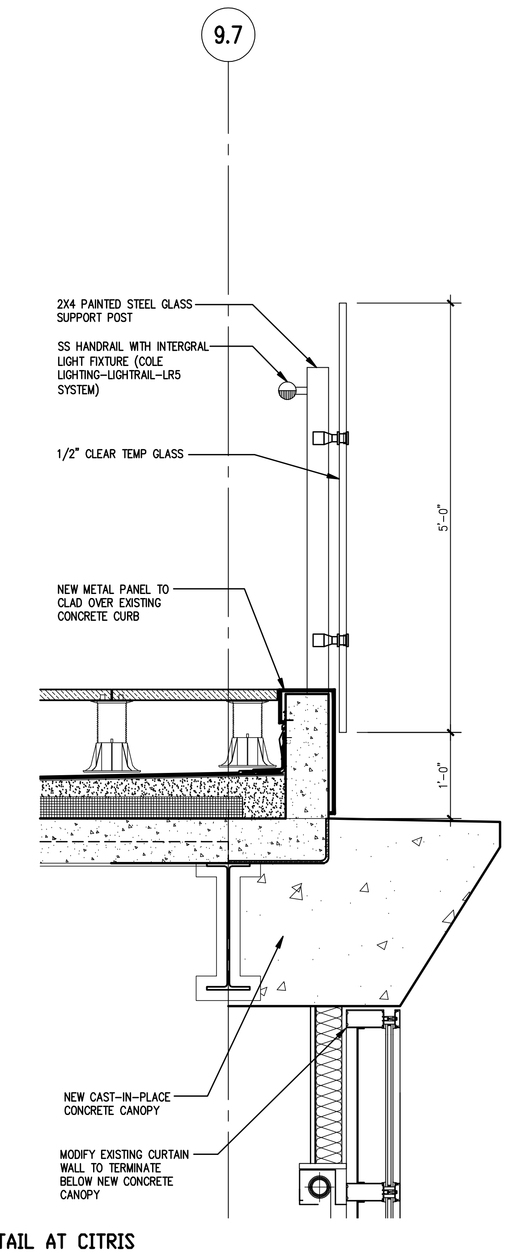

71 DETAIL AT CITRIS

SCALE: 1" = 1'-0"

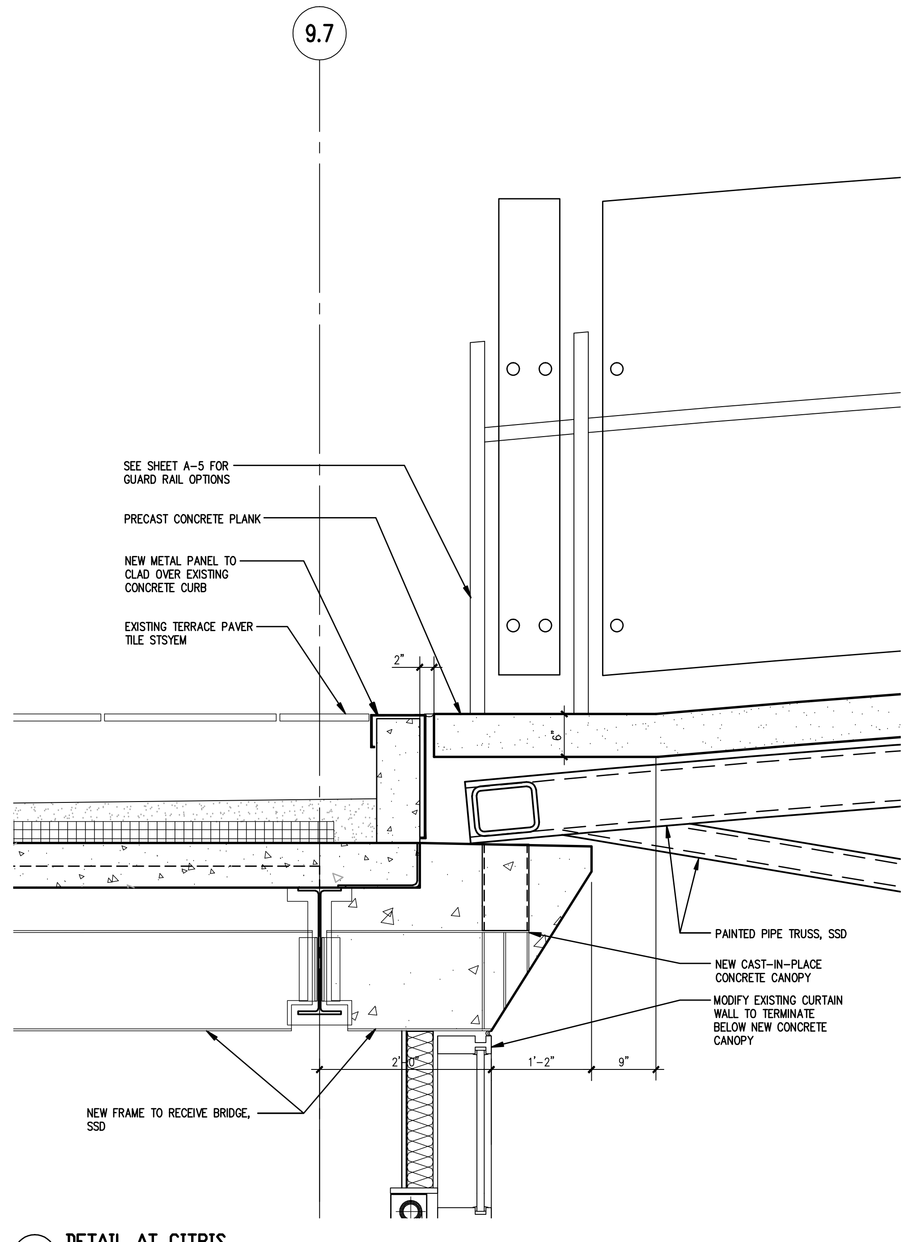

48 DETAIL AT CITRIS

SCALE: 1" = 1'-0"

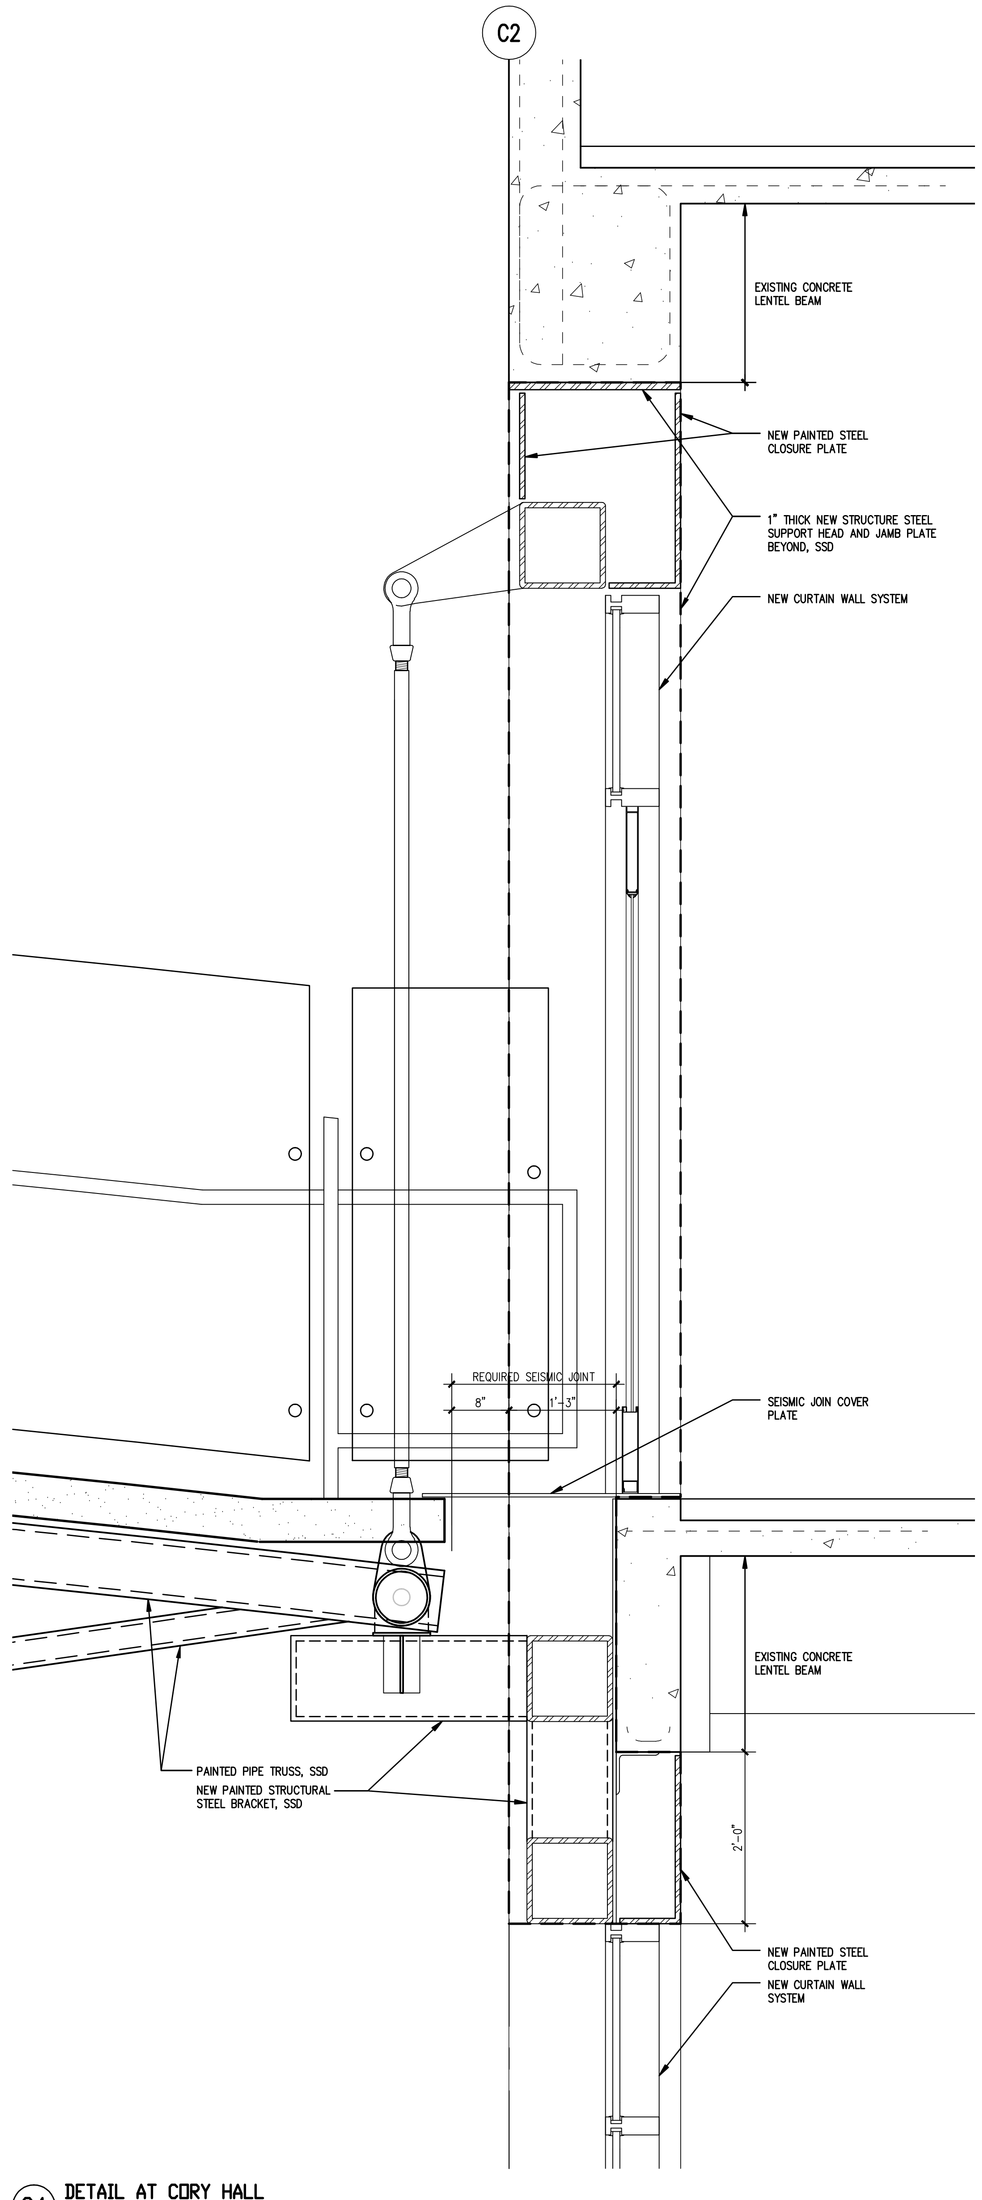

24 DETAIL AT CORY HALL

SCALE: 1" = 1'-0"

UNIVERSITY OF CALIFORNIA
BERKELEY

DAVIS HALL NORTH REPLACEMENT PROJECT

CENTER FOR INFORMATION TECHNOLOGY RESEARCH IN THE INTEREST OF SOCIETY

CAAN #1152 UC PROJECT #12115A

SMITHGROUP
architecture engineering interiors planning

SMITHGROUP, INC.
225 BUSH STREET
11TH FLOOR
SAN FRANCISCO, CALIFORNIA 94104
T 415.227.0100
F 415.882.7718
www.smithgroup.com

Forell/Elsesser Engineers, Inc.
STRUCTURAL ENGINEER
160 Pine Street, Suite 600, San Francisco, California 94111
415.837.0700

Bard, Rao + Athanas Consulting Engineers, LLC
MECHANICAL / ELECTRICAL / PLUMBING ENGINEERS
550 South Hope Street, Los Angeles, California 90071
213.593.9062

TEECOM Design Group
TELECOMMUNICATIONS / DATA ENGINEERS
1333 Broadway, Suite 501, Oakland, California 94612
510.337.2800

Hathaway Dinwiddie Construction Company
CM / CONTRACTOR
565 Laurelwood Road, Santa Clara, California 95054-2419
408.988.4200

ISSUED FOR	REV	DATE
SCHEMATIC DESIGN	0	12OCT07

SEALS AND SIGNATURES
ARCHITECT OR ENGINEER OF RECORD

KEY PLAN

PROJECT NORTH

DRAWING TITLE

SCHEMATIC DETAILS

1" = 1'-0"

SCALE

38440.001

PROJECT NUMBER

1 A-3

DRAWING NUMBER

Plot Sheet Filename: JOBS\JOBNUMBER\FILENAME
XREF Filename List: JOBS\JOBNUMBER\FILENAME
Named Page Setup: PAGE SETUP
Plot Scale: 1 PLOTTED AT SHEET @ 1:1
Plot Date: 06/29/2007 - 11:55am