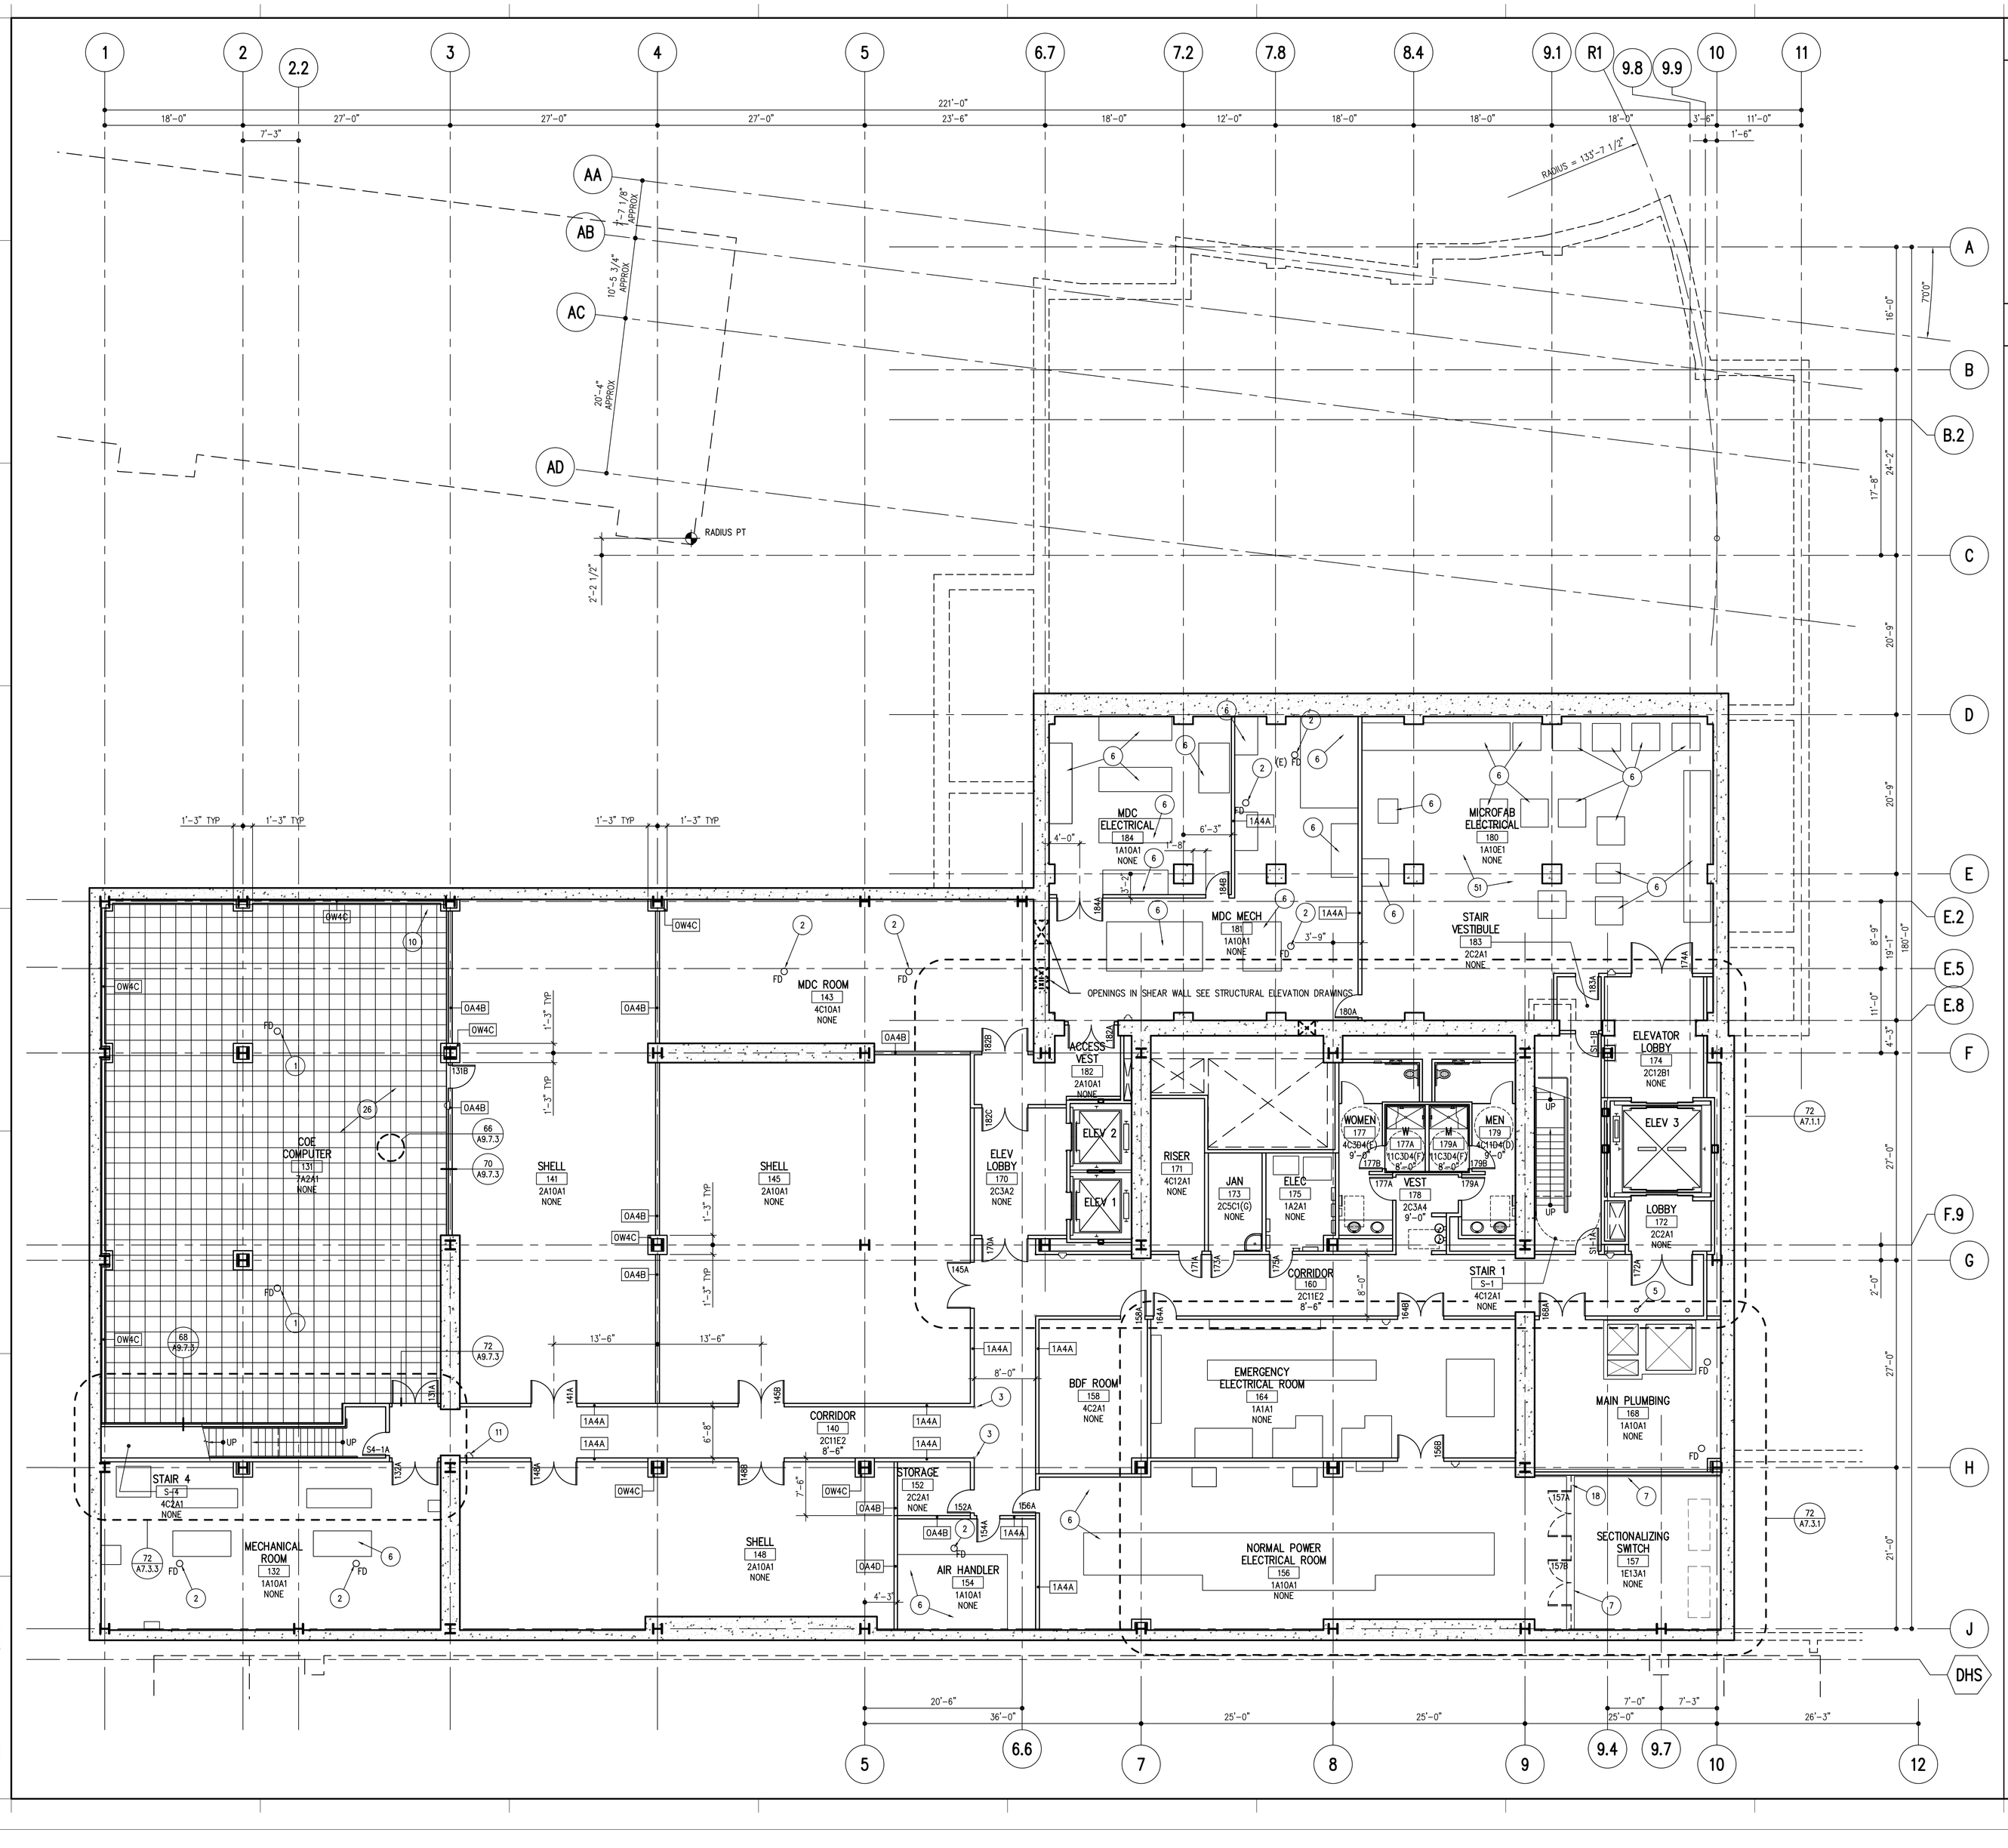

SHEET NOTES

A. THE ARCH DWGS ESTABLISH AND COORDINATE THE FINISHED APPEARANCE AND LOCATION OF ALL EXPOSED ELEMENTS OF THE WORK, INCLUDING THAT WHICH IS ILLUSTRATED PRIMARILY ON DWGS OF OTHER DISCIPLINES. REFER TO THE "ARCHITECTURAL GENERAL NOTES" ON SHEET A1.1 FOR ADDITIONAL INFORMATION REGARDING THE PRECEDENCE OF DRAWINGS.

B. THE TYP FINISH FLOOR ELEVATION OF SPACES SHOWN ON THIS PLAN IS INDICATED BY THE A4.2–SERIES OVERALL BUILDING SECTIONS. WHERE THE FIN FLOOR ELEV IS NOT TYP OR WHERE DEPRESSED SLABS OCCUR, THE ELEVATION IS STATED RELATIVE (I.E. –9" OR +1'–8") TO THE TYPICAL FLOOR ELEVATION.

C. FOR ABBREVIATIONS USED ON THIS SHEET, SEE SHEET A0.1 – "ARCH ABBREVIATIONS AND GENERAL NOTES".

D. FOR DIMENSIONING CONVENTIONS USED ON THIS SHEET, SEE SHEET A0.1.

E. FOR SYMBOLS USED ON THIS SHEET, SEE SHEET A0.2 – "ARCHITECTURAL SYMBOLS".

F. FOR SIGNAGE REQUIRED, SEE AG–SERIES DRAWINGS.

KEYED NOTES

CAUTION: KEYED NOTES DEFINED HERE DO NOT NECESSARILY ALL APPEAR ON THIS SHEET.

1. FLOOR DRAIN: DRAIN OCCURS IN 18" DEPRESSED SLAB AND IS CONCEALED BY RAISED ACCESS FLOOR.
2. FLOOR DRAIN: LOCATION SHOWN IS APPROXIMATE IF NO DIMENSIONS ARE PROVIDED. COORDINATE LOCATION WITH EQUIPMENT SERVED. SEE MECH AND PLUMBING DRAWINGS.
3. CORNER GUARD, TYPE 4 (SST) – TYP AT OUTSIDE GYP BD CORNERS WITHIN SPACE INDICATED, UON.
4. CORNER GUARD, TYPE 5 (4" x 4" x 1/4" x 7'–0" LONG GALV STEEL ANGLE (DET 12/A9.7.5).
5. BOLLARD: 6" DIA CONC–FILLED STEEL PIPE, PAINTED COLOR "TRAFFIC YELLOW" (DET 54/A9.7.3).
6. 6" (MINIMUM) RAISED CONC EQUIP PAD. EXTEND PAD 6" (MIN) BEYOND EDGE OF EQUIP SUPPORTED.
7. 2" H x 12" W CONC SPILL CONTAINMENT CURB.
8. JANITOR'S FLOOR SINK WITH CER TILE SURROUND (SEE DET 72/A9.5.3).
9. DRINKING FOUNTAIN, ACCESSIBLE TO THE DISABLED. SEE DETAIL 72/A9.5.2.
10. FIRE EXTINGUISHER CABINET, TYPE 1 (SEMI–RECESSED, 4" MAX PROJECTION FROM WALL).
11. FIRE EXTINGUISHER CABINET, TYPE 2 (SURFACE MOUNTED).
12. RH–1 – ROOF HATCH, 24" BY 24".
13. RH–2 – ROOF HATCH, 48" BY 48".
14. RECESSED DISPLAY CASE WITH SPRINKLER HEAD. SEE SECTION 11106.
15. CENTER INDICATED PARTITION ON VERT MULLION LOCATED WHERE P/N MEETS EXTERIOR GLAZING. SEE ALSO DETAIL 14/A9.7.6.
16. LIFT–OUT CONC ACCESS PANEL (48/A9.7.5).
17. ALUMINUM SHIP'S LADDER (72/A6.4.2).
18. WOVEN WIRE PARTITION (VINYL–COATED) AND ACCESS GATE(S). SEE A9.7.5 FOR TYP DETAILS.
19. EPOXY PAINT ALL NON–FLOOR SURFACES (INCLUDING CONCEALED SURFACES BUT EXCLUDING ALUMINUM SURFACES) IN SPACE INDICATED.
20. ALUM CLEAN ROOM PARTITION SYSTEM. SEE A9.8–SERIES DRAWINGS FOR TYPICAL DETAILS.
21. DUMBWAITER. SEE SHEET A6.2.3.
22. SPRINKLER DRAIN WATER HOLDING TANK: COAT ALL SIDES AND EXPOSED CONC. SURFACES WITH LIQUID URETHANE MEMBRANE WATERPROOFING WITH TWO–COMPONENT EPOXY TOP COAT. (ALL 6 SIDES)
23. MODULAR CASEWORK – SEE INT ELEV FOR TYPE.
24. CONC FINISH PAVERS ON RAISED PEDESTALS OVER MODIFIED BITUMEN PLAZA WATERPROOFING OVER TAPERED LIGHTWEIGHT CELLULAR CONC OVER RIGID INSULATION OVER STRUCTURAL CONC ROOF SLAB.
25. CONC FINISH TOPPING SLAB OVER MODIFIED BITUMEN SHEET WATERPROOFING OVER STRUCTURAL CONCRETE ROOF SLAB.
26. RAISED COMPUTER ACCESS FLOOR OVER 18" DEEP DEPRESSED CONCRETE SLAB. FLOOR SURFACE IS FLUSH WITH ADJOINING FLOORS. GROUND EVERY THIRD PEDESTAL. SEE SHEET A9.7.3.
27. EXPOSED CONCRETE WITH FLOAT FINISH. SLOPE BOTTOM OF AREAWAY TO AREA DRAINS WITH 1/4" FALL PER 12" RUN, MIN SLOPE.
28. FLOOR SLOPES DOWN FROM UNIFORM PERIMETER (ELEVATION –0'–1/2") TOWARD FLOOR DRAINS (ELEVATION –0'–3") WHERE INDICATED. MINIMUM SLOPE TO BE 1/4" FALL PER 12" RUN MEASURED IN ANY DIRECTION.
29. PAINTED ALUM LOUVER – SEE 72/A5.7.1.
30. EXTERIOR GUARDRAIL – SEE SHEET A5.7.3.
31. ROOF AND OVERFLOW DRAINS. SEE 72/A4.6.1 AND PLUMBING DRAWINGS.
32. LANDSCAPE WALLS, PLANTERS, WALKS, AND STAIRS – SEE CIVIL AND LANDSCAPE DRAWINGS.
33. ROOFING – SEE A5.4–SERIES DWGS FOR DETAILS.
34. FIXED, ELECTRIFIED CLASSROOM TABLE (CHAIRS SHOWN ARE NIC). SEE SECTION 12640.
35. CATWALK: ALUMINUM INDUSTRIAL GRATING – SEE A9.8–SERIES DRAWINGS FOR DETAILS.
37. ALUMINUM LADDER, SEE 48/A6.4.2.
38. FIRE EXTINGUISHER BRACKET, TYPE 3.
39. INTERIOR GUARDRAIL (68/A6.3.2).
40. LOCK BOX. SEE A4.3–SERIES DRAWINGS AND SECTION 10999.
41. APPROX LOCATION OF PIPE PENETRATION OR SLEEVE (SHOWN FOR COORDINATION PURPOSES). ADDL PENETRATIONS AND SLEEVES NOT SHOWN HERE MAY BE REQUIRED.
42. EXPOSED STRUCTURAL BRACED FRAME. PAINT FRAME COLOR NO P–2A, TYPICAL.
43. RECESSED, MO

≥EARING ROOF DECK SURFACING.

48. WALL–MOUNTED, MANUAL PULL–DOWN PROJECTION SCREEN (+8'–0" AFF) WITH EXTENSION BRACKETS SO SCREEN HANGS 6" FROM WALL SURFACE.
49. ROOF WALKWAY PADS.
50. WIRE MESH PARTITION SCREEN BELOW EXPOSED BRACED FRAME (66/A9.7.5).
51. EMI SHIELDING (COMPOSITE OF 1/4" ALUM AND 1/8" STEEL) ATTACHED TO BOTTOM OF METAL DECK ABOVE INDICATED ROOM. SEE STRUCTURAL DWGS.
52. MAINTAIN 6'–0" CLEAR FOR EQUIPMENT AND SERVICE AISLES.
53. WALL MOUNTED FIRE EXTINGUISHER

UNIVERSITY OF CALIFORNIA
BERKELEY

DAVIS HALL NORTH REPLACEMENT PROJECT

CENTER FOR INFORMATION TECHNOLOGY RESEARCH IN THE INTEREST OF SOCIETY

CAAN #1152 UC PROJECT #12115A

SMITHGROUP
architecture engineering interiors planning

SMITHGROUP, INC.
225 BUSH STREET
11TH FLOOR
SAN FRANCISCO, CALIFORNIA 94104
T 415.227.0100
F 415.882.7718
www.smithgroup.com

Forell/Elsesser Engineers, Inc.
STRUCTURAL ENGINEER
160 Pine Street, Suite 600, San Francisco, California 94111
415.837.0700

Bard, Rao + Athanas Consulting Engineers, LLC
MECHANICAL / ELECTRICAL / PLUMBING ENGINEERS
550 South Hope Street, Los Angeles, California 90071
213.593.9062

Integrated Engineering Services
PROCESS MECHANICAL / ELECTRICAL / PLUMBING
70 Saratoga Avenue, Suite 200, Santa Clara, California 95051
408.261.3500

Suzman & Cole Design Associates
LANDSCAPE ARCHITECT
251 Rhode Island St, Suite 205, San Francisco, California 94103
415.252.0111

BKF Engineers
CIVIL ENGINEER
4780 Chabot Drive, Suite 104, Pleasanton, California 94588
925.396.7700

TEECOM Design Group
TELECOMMUNICATIONS / DATA ENGINEERS
1333 Broadway, Suite 601, Oakland, California 94612
510.337.2800

Hathaway Dinwiddie Construction Company
CM / CONTRACTOR
565 Laurelwood Road, Santa Clara, California 95054-2419
408.988.4200

ISSUED FOR	REV	DATE
ISSUED FOR BID	0	01DEC05

SEALS AND SIGNATURES
ARCHITECT OR ENGINEER OF RECORD

LICENSED ARCHITECT — MICHAEL DIEFENDERFER — No. 20,900 — STATE OF CALIFORNIA

CALIFORNIA STATE FIRE MARSHAL
APPROVED

Approval of this plan does not authorize or approve any omission or deviation from applicable regulations. Final approval is subject to field inspection. One set of approved plans shall be available on the project site at all times.

Reviewed by _____

KEY PLAN

PROJECT NORTH

IDENTIFICATION STAMP
DIV. OF THE STATE ARCHITECT

FILE NO. 01–UC BERKELEY
APPL. NO. 01–107530

AC_____FLS_____SS_____

DATE: _____

DRAWING TITLE

GENERAL FLOOR PLAN LEVEL 1

1/8" = 1'–0"

SCALE 38440.001

PROJECT NUMBER 2

DRAWING NUMBER **A2.1**

Plot Sheet Filename: JOBS\JOBNUMBER\FILENAME
XREF Filename List: JOBS\JOBNUMBER\FILENAME
Named Page Setup: PAGE SETUP
Plot Layout: PSPACE1: SHEET @ 1:1
Plot Date: 8/6/2009 20:05 – 10.27cm